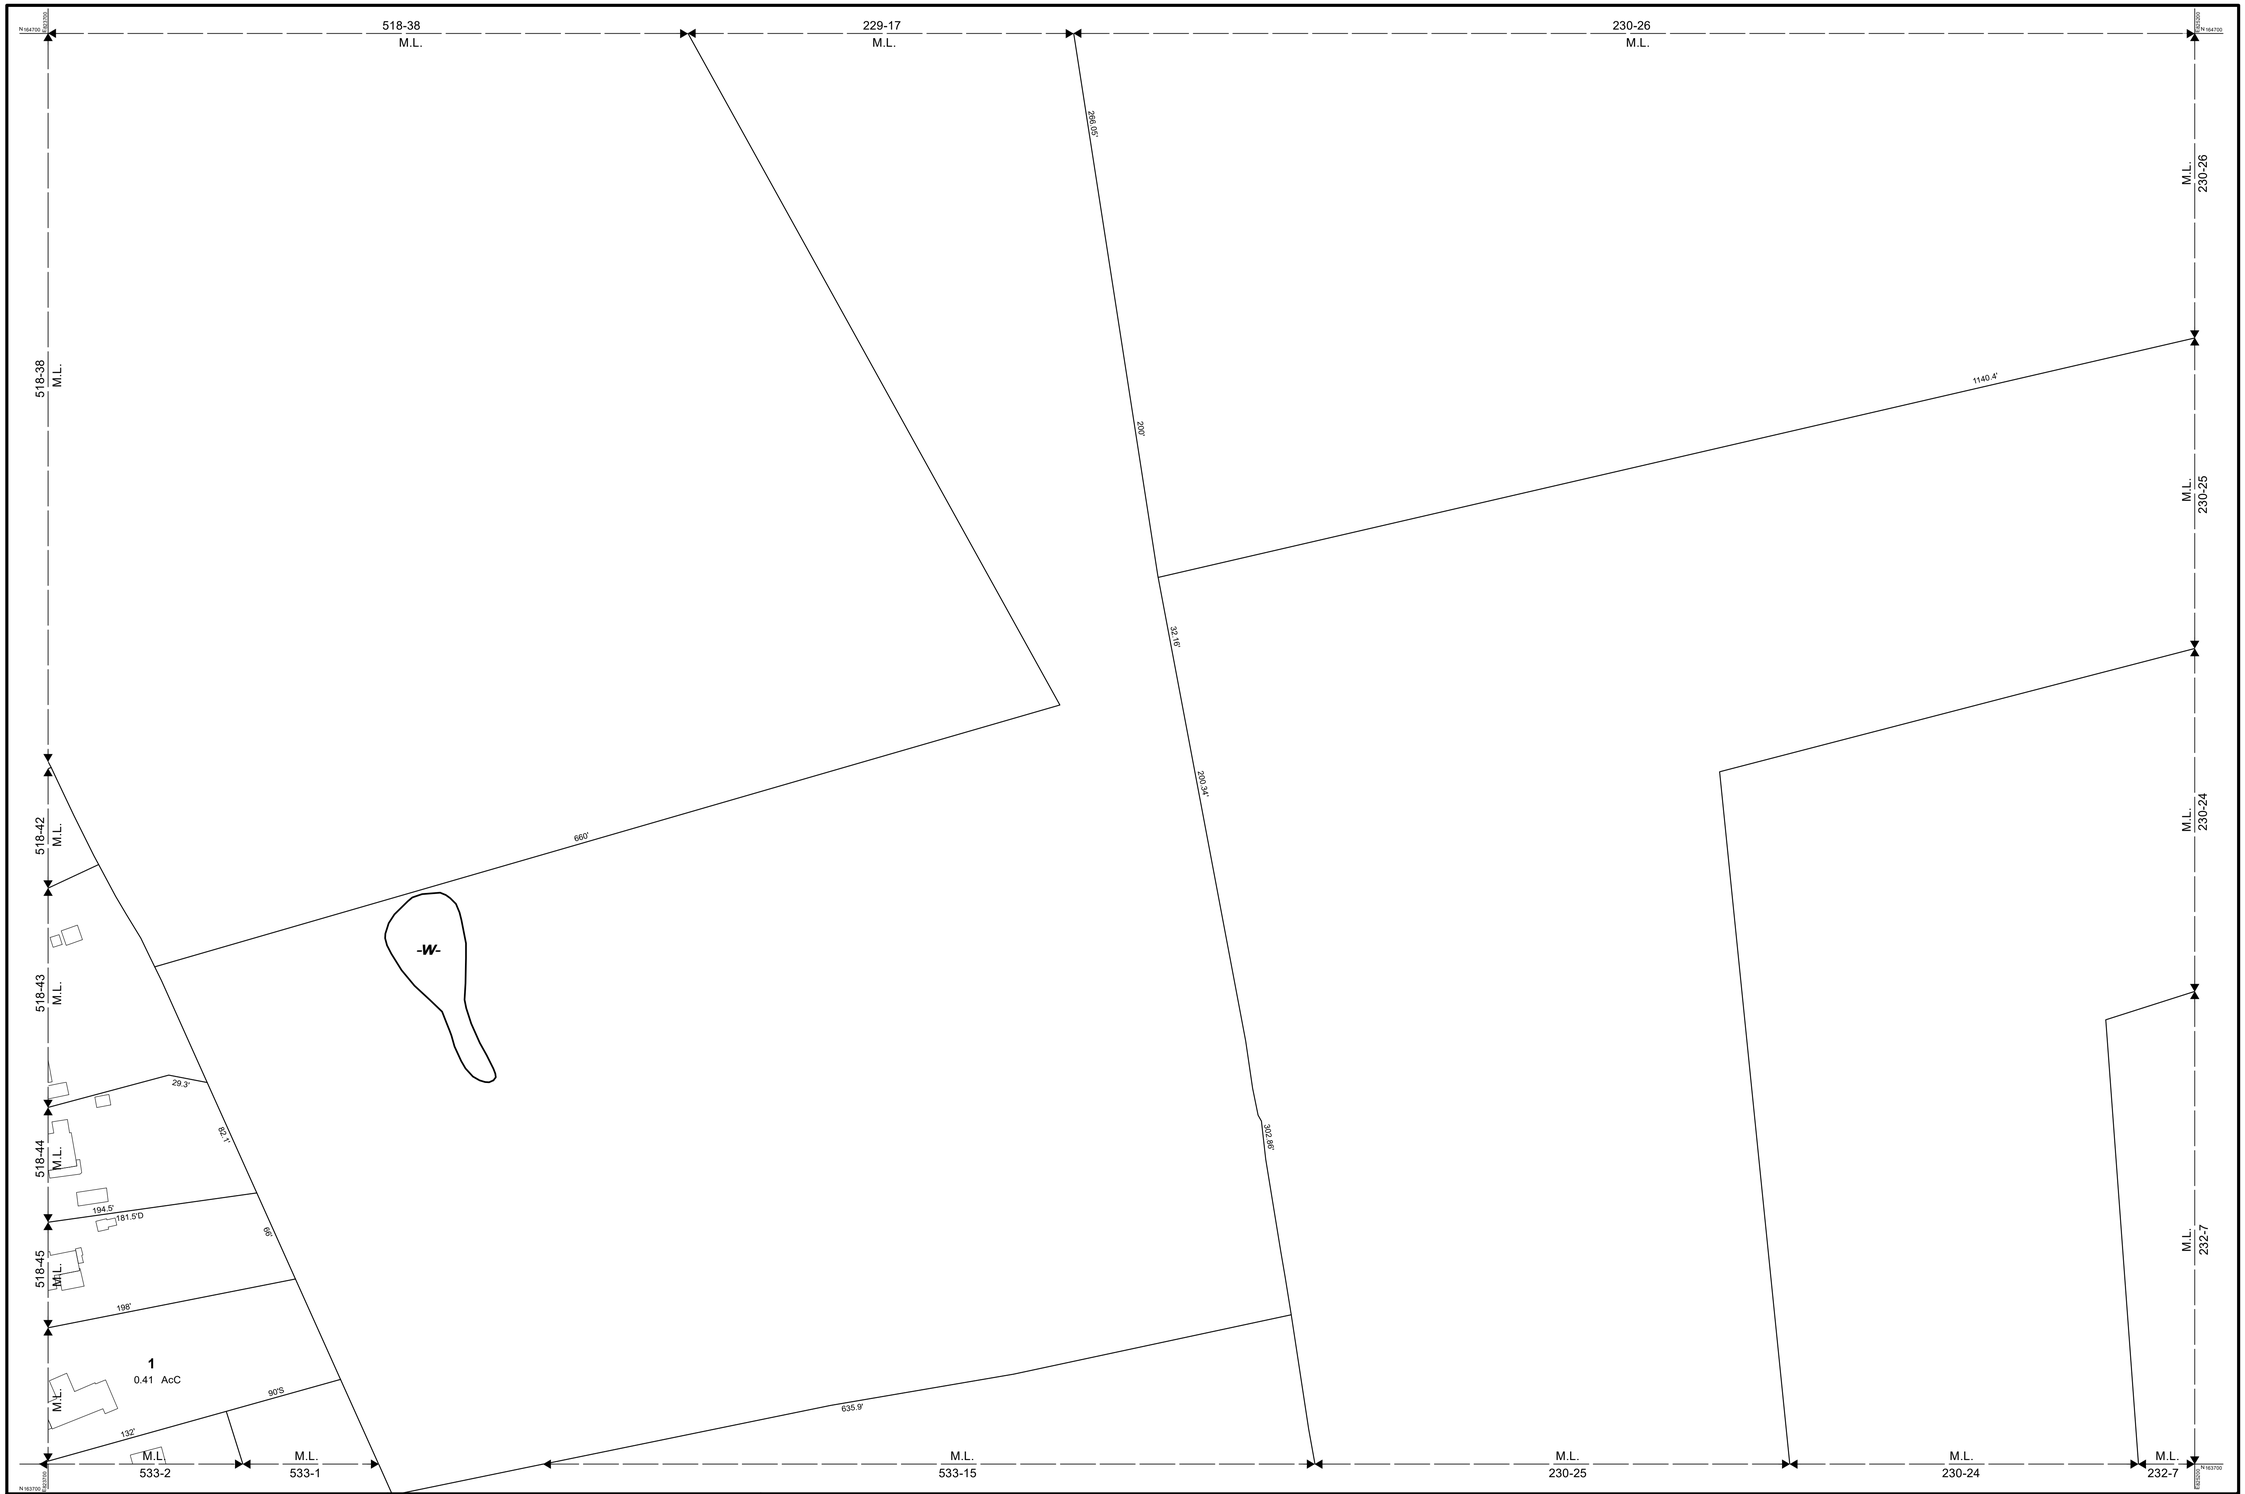

THIS MAP IS FOR ASSESSMENT PURPOSES. IT IS NOT VALID FOR LEGAL DESCRIPTION OR CONVEYANCE.

THE HORIZONTAL DATUM IS THE NEW HAMPSHIRE STATE PLANE COORDINATE SYSTEM, NAD 83.

PHOTOGRAPHY DATE: APRIL 16, 2015

COMPLETION DATE: SEPTEMBER 30, 2017

PRODUCED IN 2017 BY

CAI Technologies
Precision Mapping. Geospatial Solutions.
11 PLEASANT STREET, LITTLETON, NH 03561
800.322.4540 - WWW.CAI-TECH.COM

LEGEND

AREA SURVEYED	Ac	BUILDING	
AREA CALCULATED	AcC	SUBDIVISION LOT NO.	2
RECORD DIMENSION	100'	RIGHT OF WAY/ACCESS	R/W
SCALED DIMENSION	100'S	COMMON OWNERSHIP	OR
MATCH LINE	M.L.		
WATER	-W-	WETLANDS	

FEET 50 25 0 50 100 150
SCALE: 1" = 50'
10 5 0 10 20 30 METERS

REVISED TO: APRIL 1, 2023

PROPERTY MAPS

KEENE

NEW HAMPSHIRE

INDEX DIAGRAM

516		
518	517	
532	533	

GN

MAP NO.

517